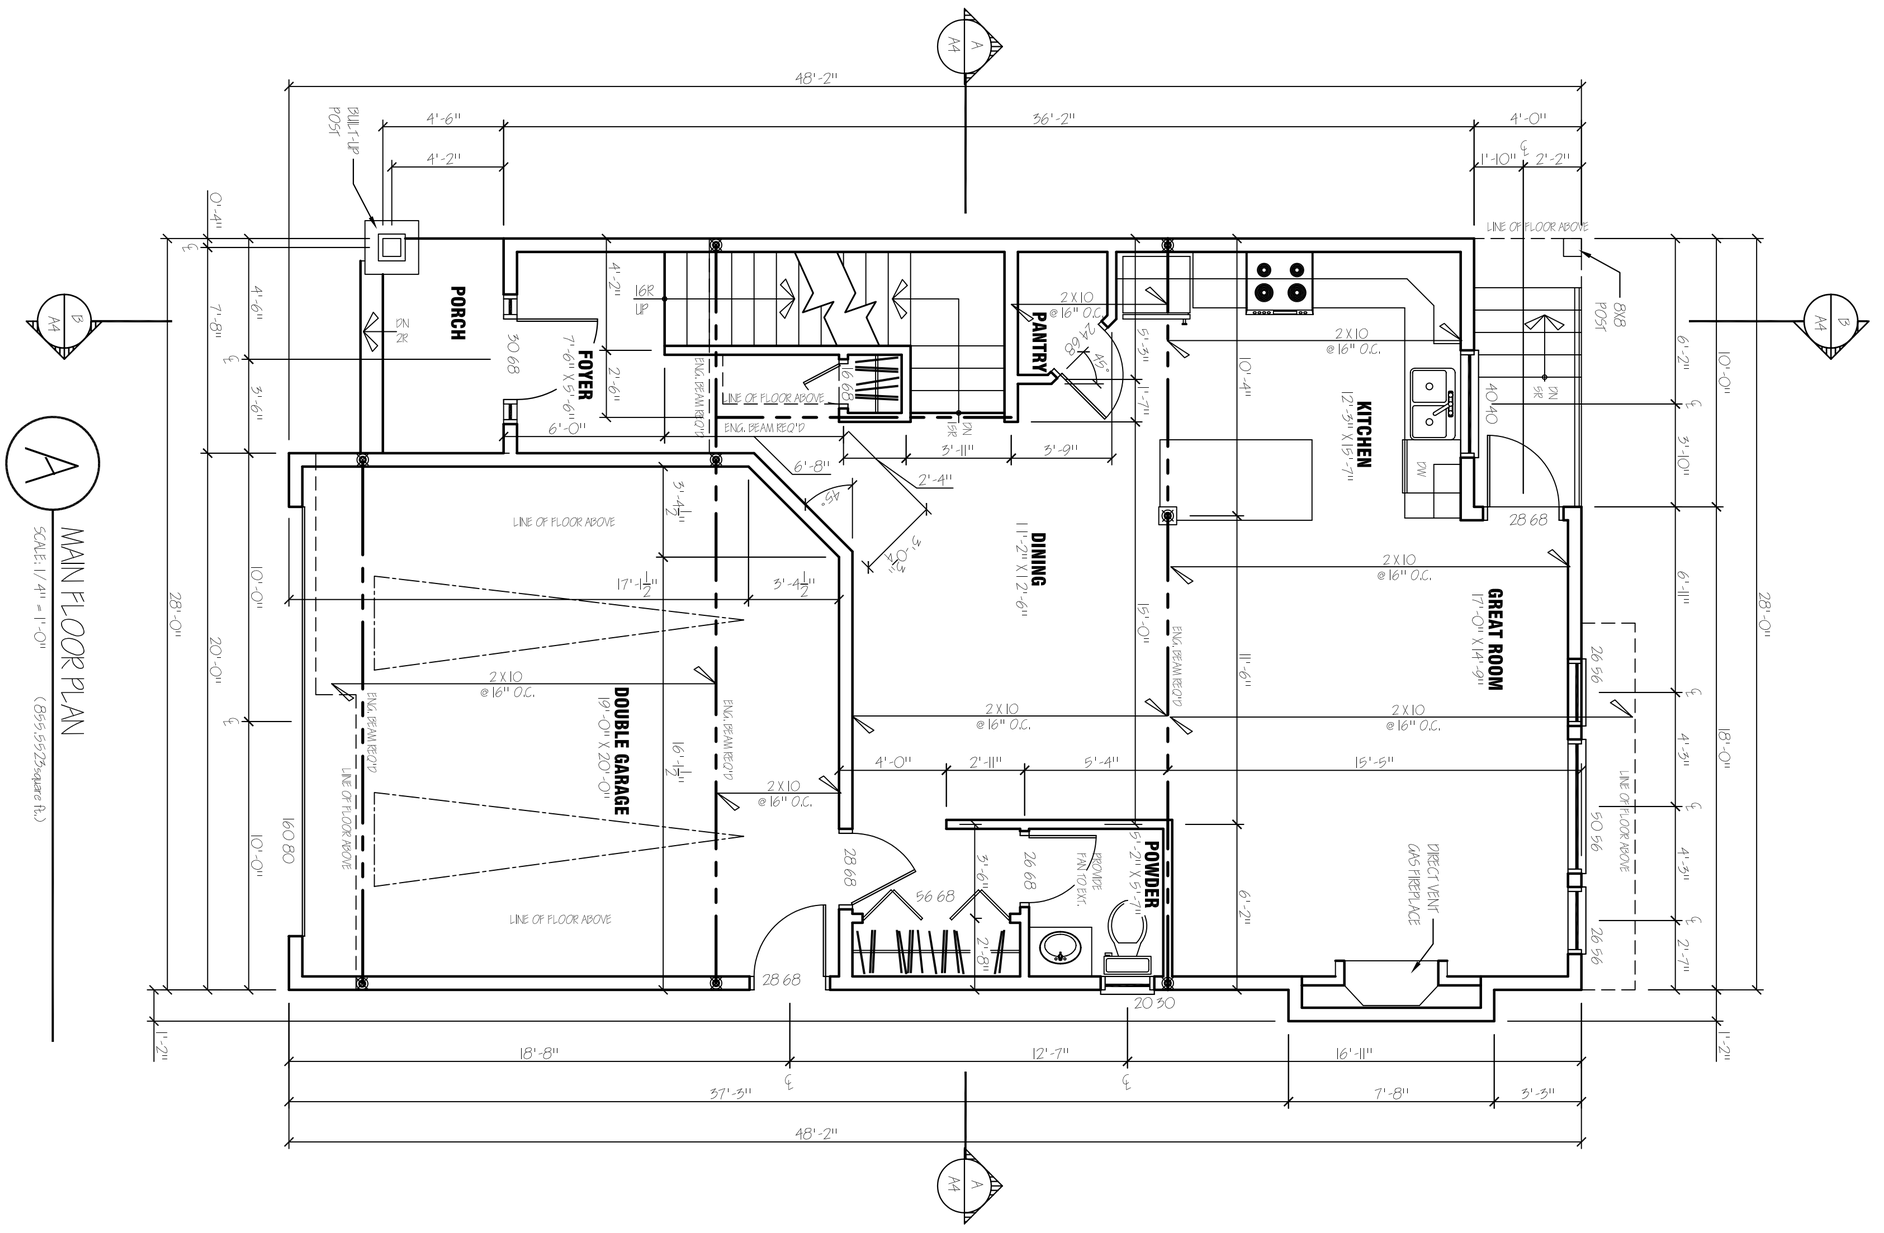

A MAIN FLOOR PLAN

SCALE: 1/4" = 1'-0" (855.5525 square ft.)

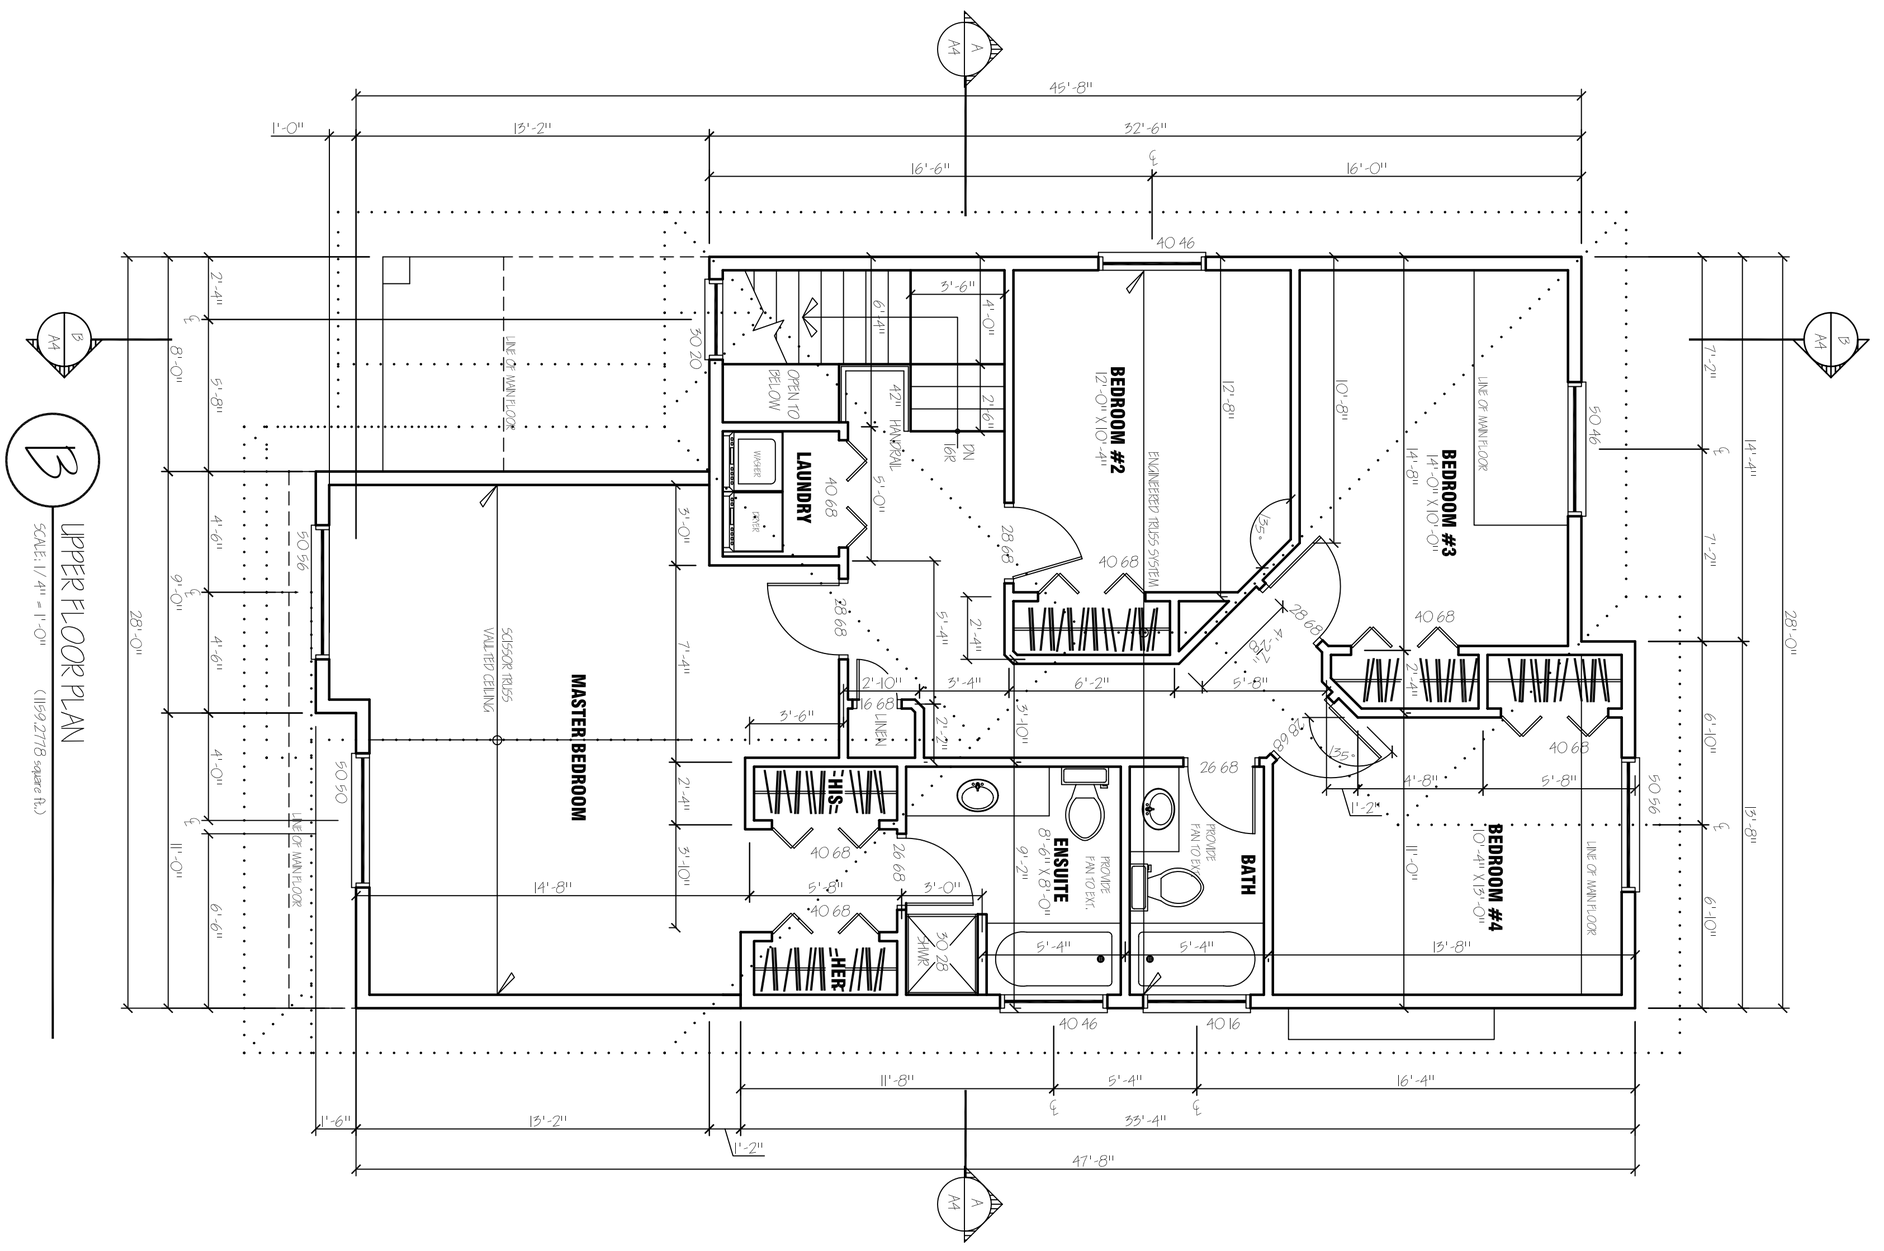

B UPPER FLOOR PLAN

SCALE: 1/4" = 1'-0" (1159.2778 square ft.)

Sheet	3 of 4 Sheets
Job	
Drawn	ABD
Scale	1/4" = 1'-0"
Date	

ADDRESS 1
ADDRESS 2

LOGO

REVISIONS	BY
REV. 1 10.23.09 ADDITIONAL INFO.	
REV. 2 12.06.09 ADDITIONAL INFO.	